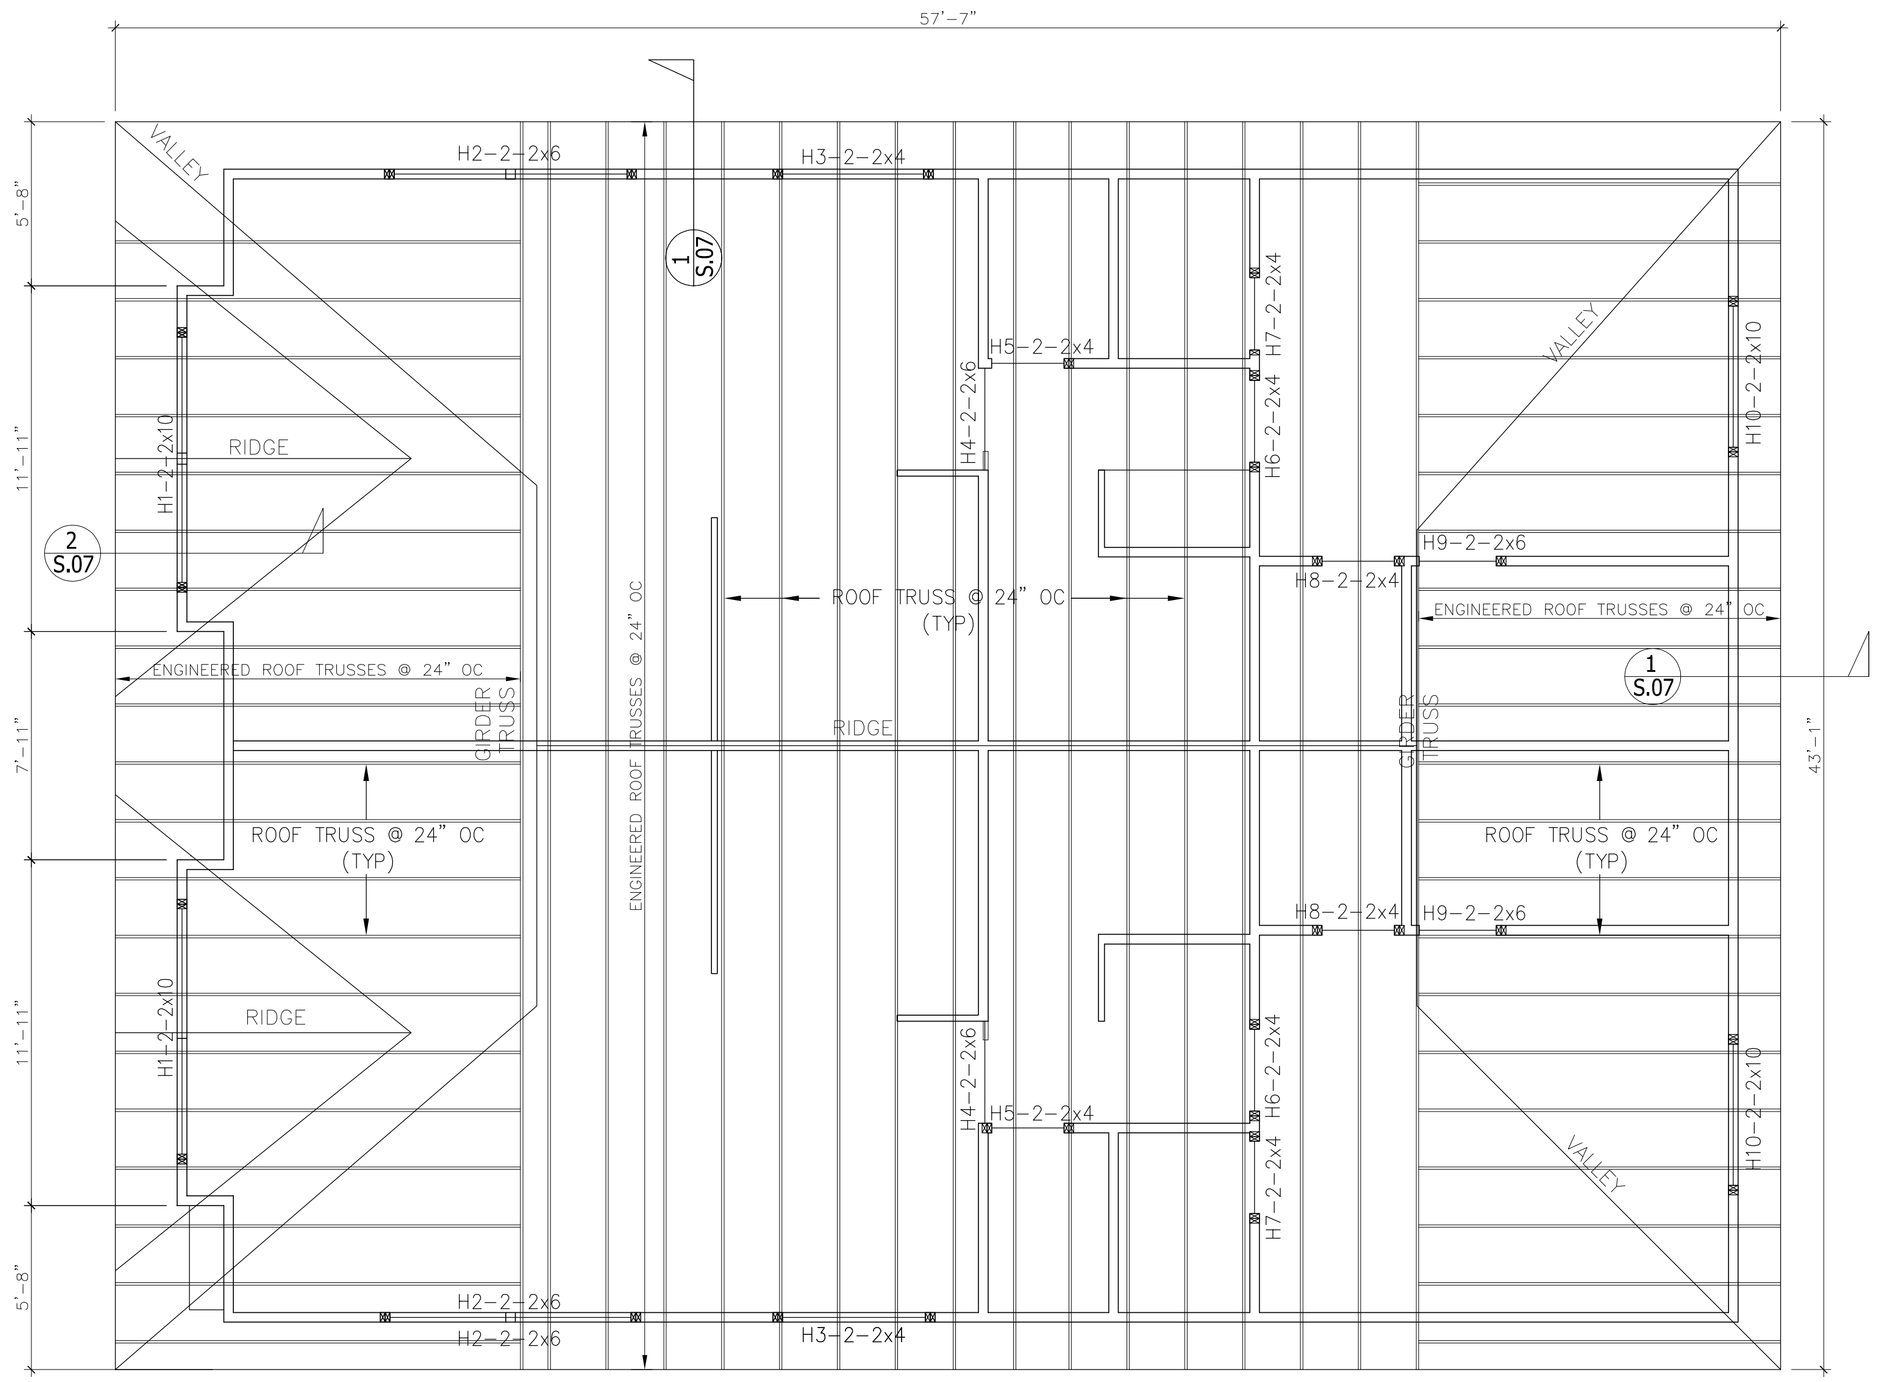

ROOF FRAMING PLAN

SCALE: 1/4" = 1'-0"

3DModel-rvt-WMGroupLogo1-179794.jpg

www.theWMgroup.net

Owner 1
Address
Address
Phone
Fax
e-mail

Owner 2
Address
Address
Phone
Fax
e-mail

Architect
Address
Address
Phone
Fax
e-mail

Consultant
Address
Address
Phone
Fax
e-mail

Consultant
Address
Address
Phone
Fax
e-mail

Consultant
Address
Address
Phone
Fax
e-mail

No.	Description	Date

Roof Framing Plan
New Duplex

Project number	APN: 094 -0155-003-01
Date	December 2007
Drawn by	Author
Checked by	Checker

S.06

Scale	1/4" = 1'-0"

3/12/2007 11:26:28 AM