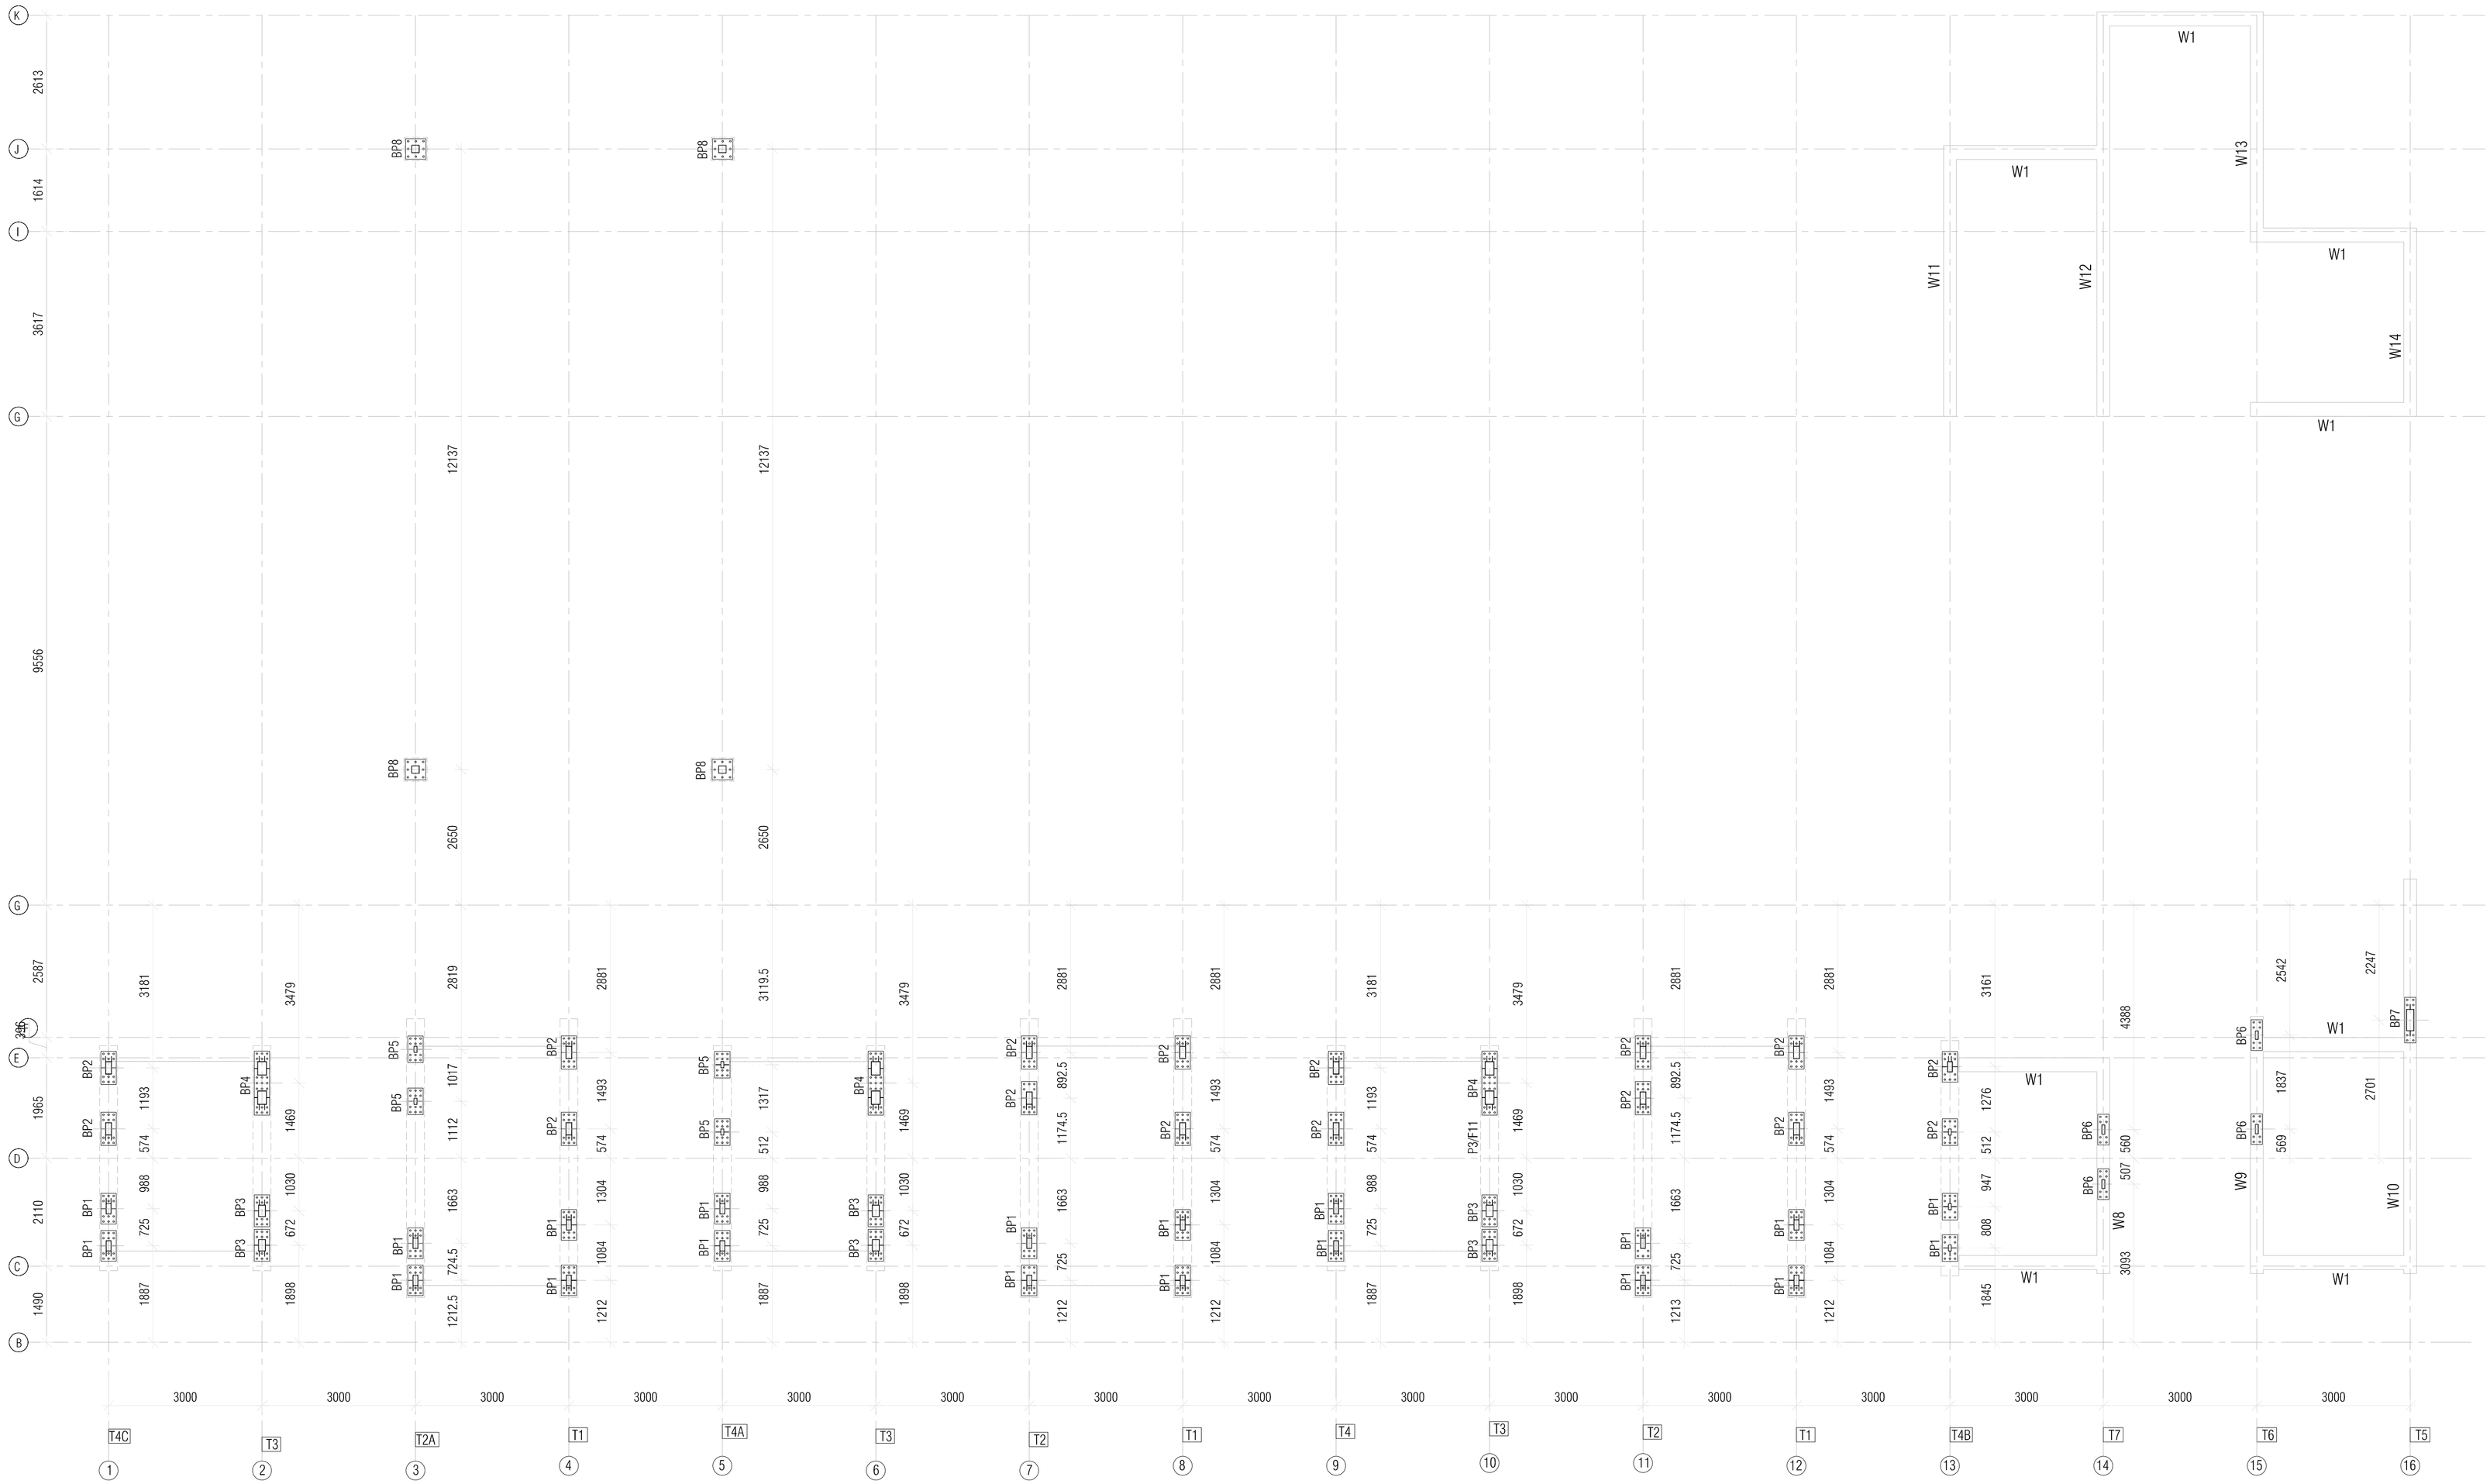

BOTTOM OF BASE PLATE LAYOUT +300 LVL

(SCALE :1:65)

GENERAL NOTES

- ALL DIMENSIONS ARE IN MM. & TO BE VERIFIED WITH ARCH. DWG.
- ANY DISCREPANCY IN DRAWING SHALL BE BROUGHT TO THE NOTICE OF DESIGN ENGINEER.
- APPROVED MIX CONCRETE DESIGN OF GRADE M:20 SHOULD BE USED UNLESS SPECIFIED.
- Fe 415 REINFORCEMENT (TMT BARS) SHOULD CONFIRM IS:1786-2000.
- CLEAR COVER TO REINFORCEMENT SHALL BE 25mm IN BEAM 20mm IN SLABS ,40mm INCOLUMN, 50mm IN FOOTING .
- DEPTH OF FOUNDATION SHOULD BE MINIMUM 1.2 MT OR UP TO GOOD SOIL FROM EXISTING NATURAL GROUND LEVEL.

PRINT SCHEDULE

DATE	NO. OF PRINT	CLIENT	CONTRACTOR	PMC	OTHERS

REVISION

DATE	DESCRIPTION	DRAWN BY
09-04-2014	GOOD FOR CONSTRUCTION	Nikhil

GOOD FOR CONSTRUCTION

DRAWING TITLE : BOTTOM OF BASE PLATE LAYOUT +300 LVL. WORKSHOP

SCALE: **AS SHOWN** (A1) DATE : 09-04-2014

DRAWN BY : NIKHIL

D.W.C.
ST-15

R 0

CONSULTANTS

STRUCTURE
SILICON ENGINEERING CONSULTANTS PVT LTD